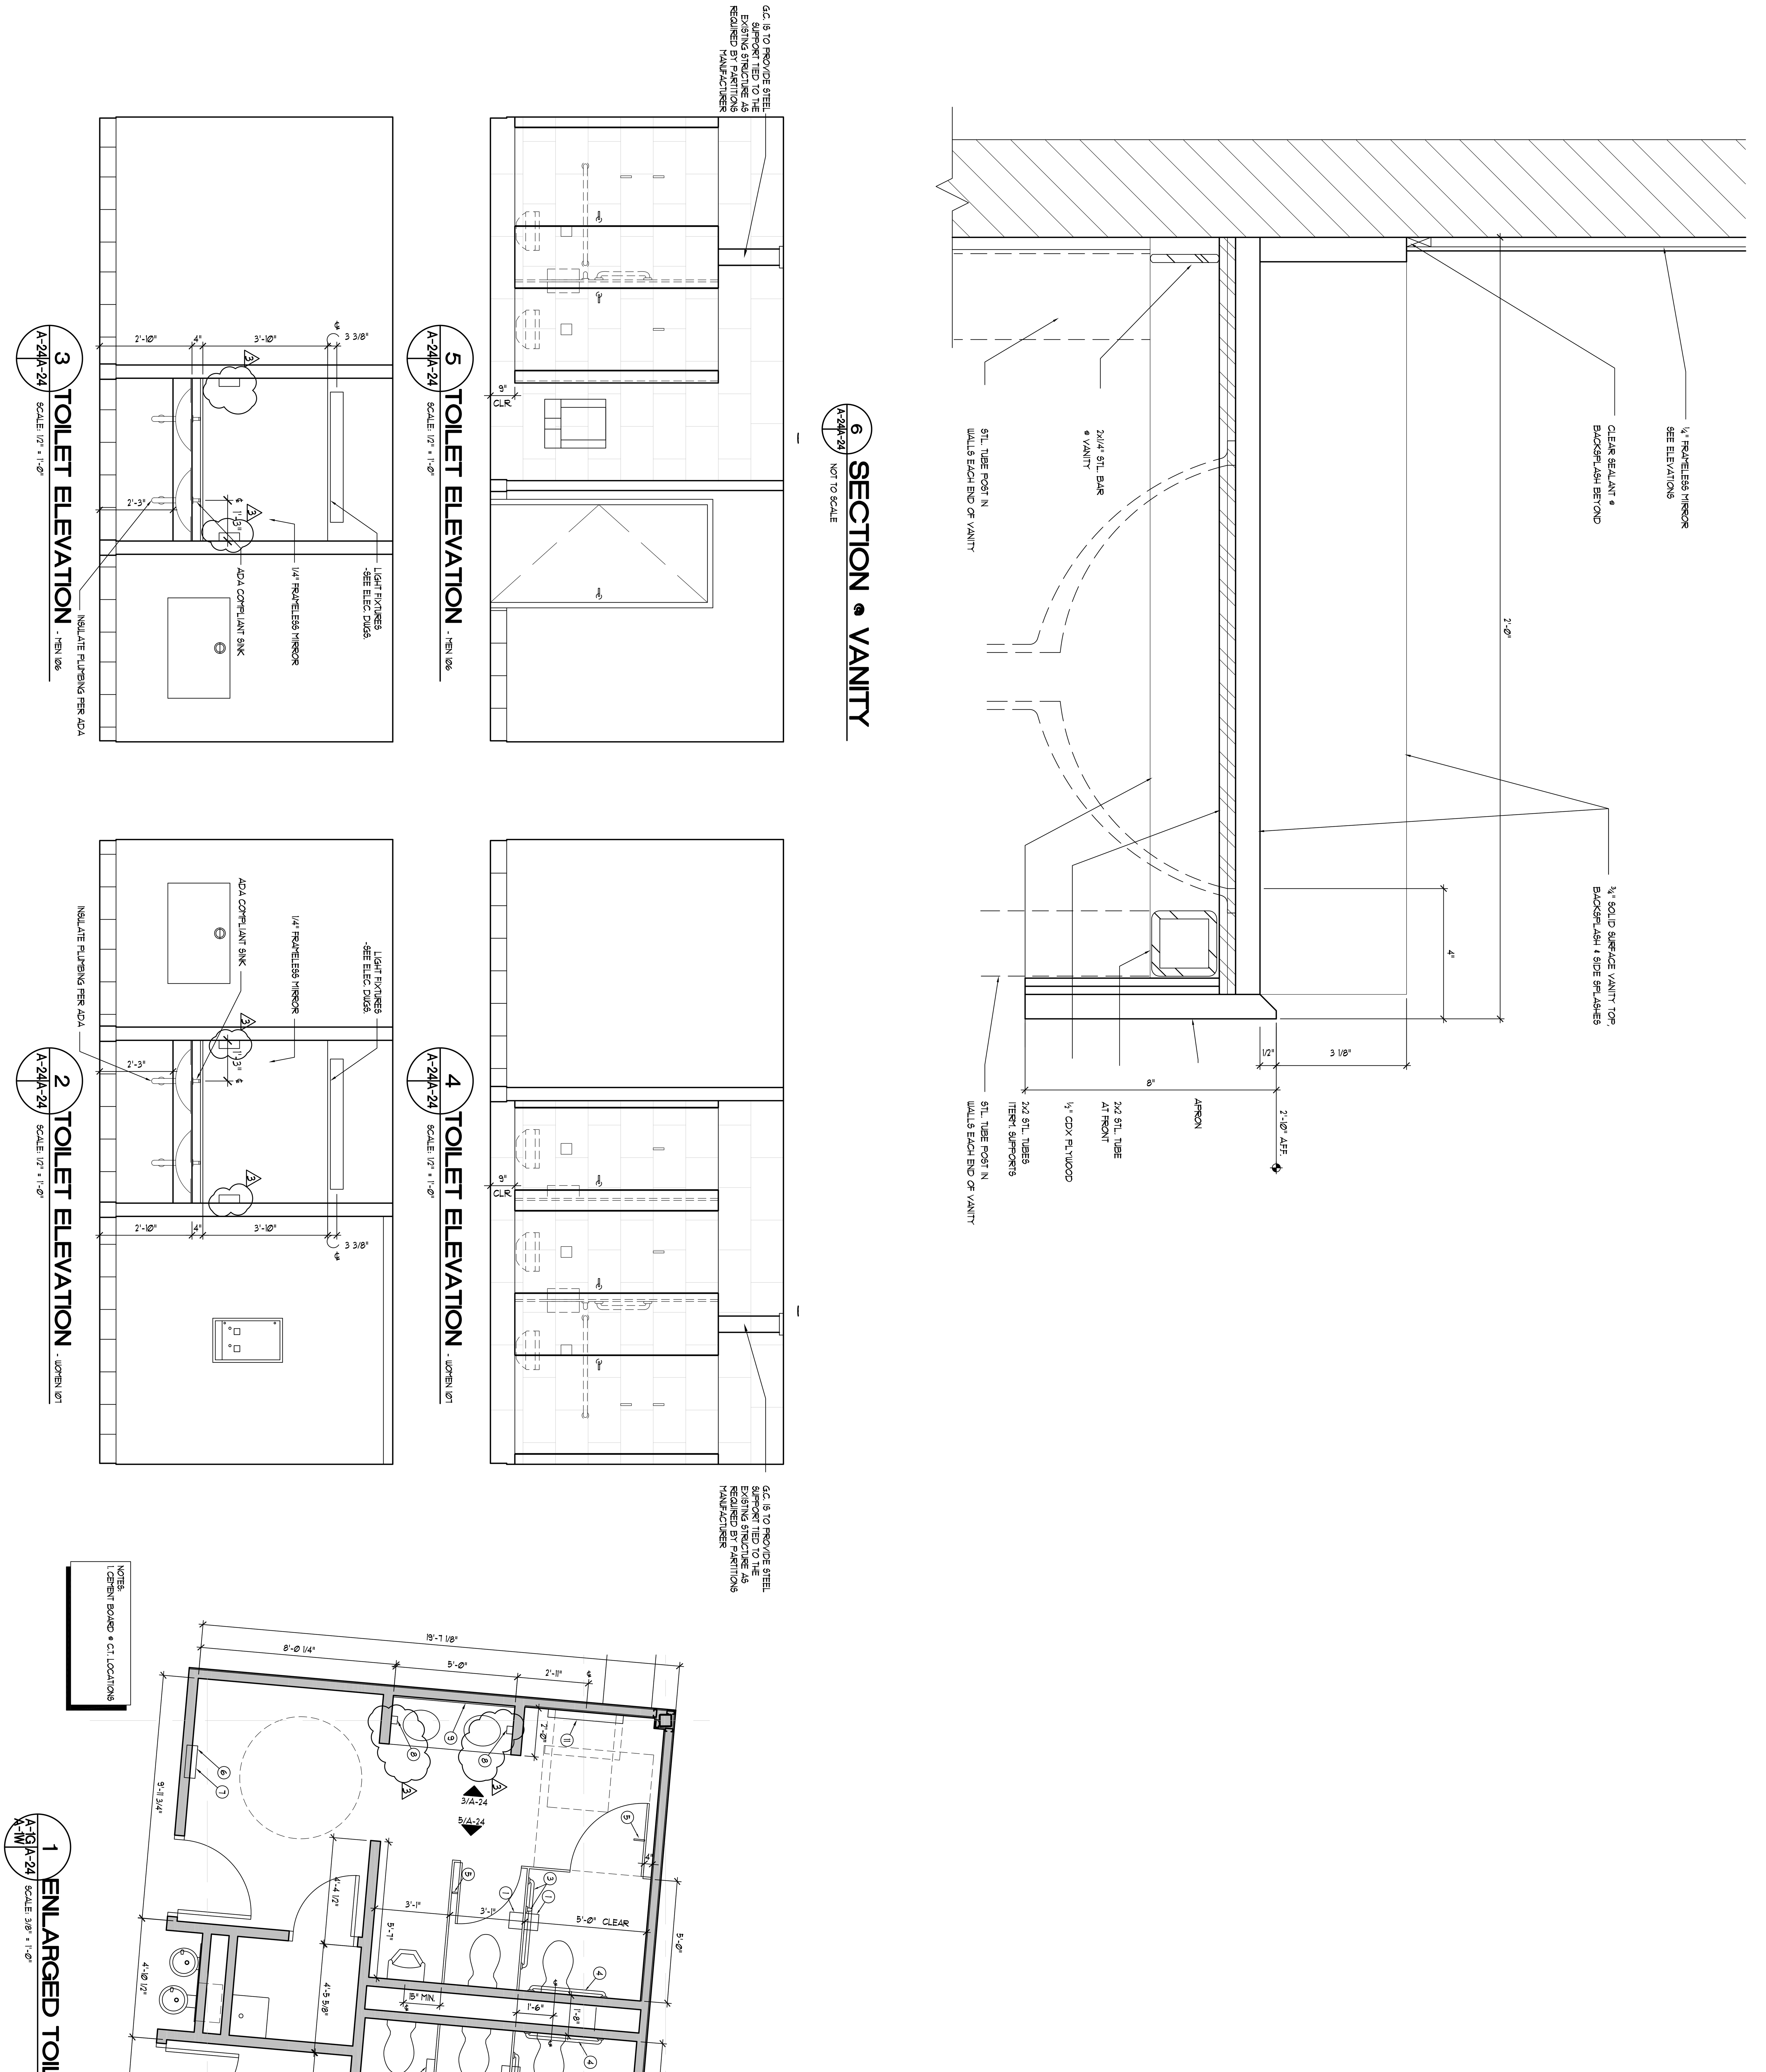

Sheet	Revisions	Date	Title
A-24	NO. / DATE: 2 REV. WORK 3/3/2010; 3 REV. WORK 4/21/2010	JANUARY 13, 2010	ENLARGED TOILET PLANS + ELEVS

File Number RCC-A23-ENLTOIL

COMMONWEALTH OF VIRGINIA
STEPHEN FLOYD CYBULSKI
Lic.NO.013047
ARCHITECT

RAPPAHANNOCK COMMUNITY COLLEGE
CAMPUS RENOVATIONS
WARSAW + GLENNS, VIRGINIA
PC: 260-17712

nbj ARCHITECTURE
A Professional Limited Company
GROVE PARK SQUARE
11537-B NUCKOLS ROAD
Glen Allen, Virginia 23059
☎(804) 273-9811 fax: (804) 273-9843